A.F.E. No.	Date Comp.	Description of change.
2192	1-20-22	Ret. of 822' of trk No. 35
19182	6-8-35	" " 162 " " " 35 incl. N. turnout.
19735	1-10-36	" " 011 " " " 36
20019	4-8-36	" " " " " " 35A and part of trk 35
20784	7-45	
19217	9-30-35	Rel. of shelter
MA264	1-21-44	Inst. of Rel. bath 4240+92
48083	11-56	Rebuild Tool House
49034	12-6-56	Ret. Trk. #35
53554	4-14-61	Ret. Trks. #160, 161, & 162
53894	5-21-62	Const. Trks. #191 & #191-8

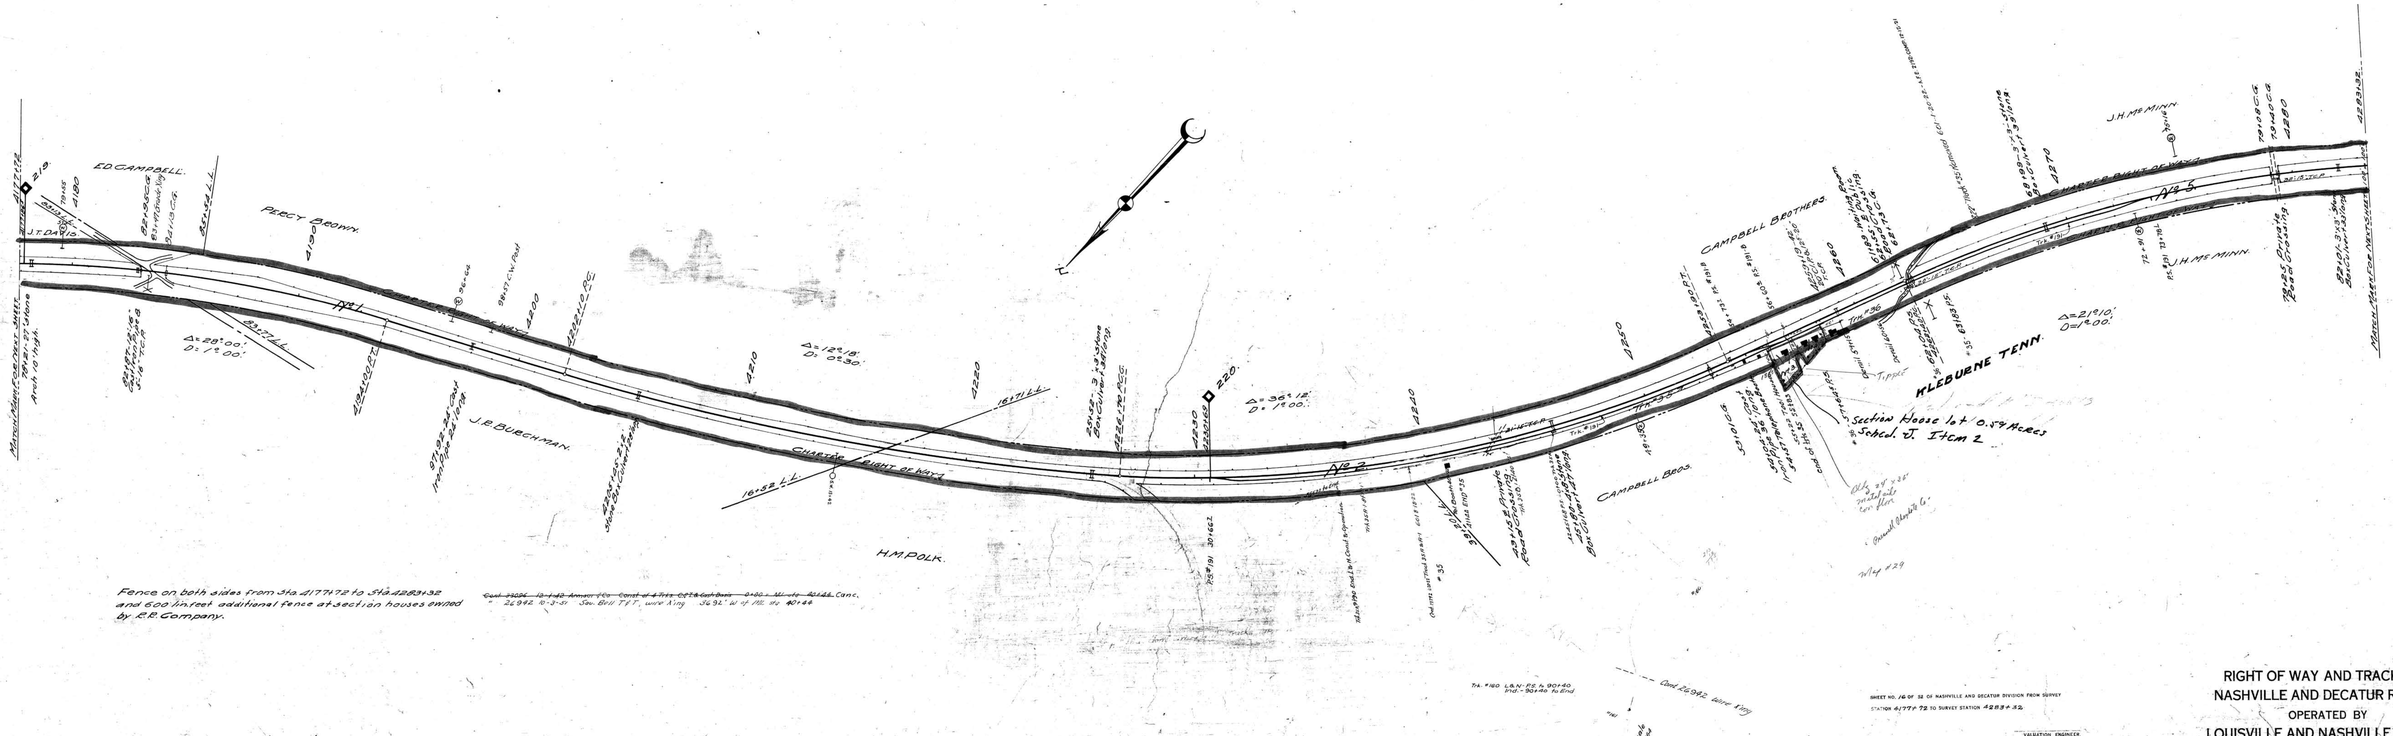

Fence on both sides from Sta. 4177+72 to Sta. 4283+32 and 600 lin. feet additional fence at section houses owned by R.R. Company.

~~Cont. 22026 10-1-42 Armour & Co. Const. of 4 Trks. C.C.T.& Cat. Bank 0+00 - Mi. to 40+44~~ Canc.
" 26942 10-3-51 Sec. Bell T&T, wire King 3692' W. of Mi. to 40+44

Trk. #160 L&N. P.S. to 90+40 Ind. - 90+40 to End

Cont. 26942 wire King

No Scale File Sheet

SHEET NO. 16 OF 32 OF NASHVILLE AND DECATUR DIVISION FROM SURVEY STATION 4177+72 TO SURVEY STATION 4283+32

VALUATION ENGINEER

RIGHT OF WAY AND TRACK MAP
NASHVILLE AND DECATUR R. R. CO.
OPERATED BY
LOUISVILLE AND NASHVILLE R. R. CO.
STATION 4177+72 TO STATION 4283+32

SCALE-1 INCH = 200 FT. JUNE 30, 1917.

OFFICE OF CHIEF ENGINEER, LOUISVILLE, KY.

Sch. J Item #2

V. 14 / 16

060-003

14-16